



1 Bed Flat In 10 Gilbert Place , London, WC1A 2JD

£2,250 Monthly

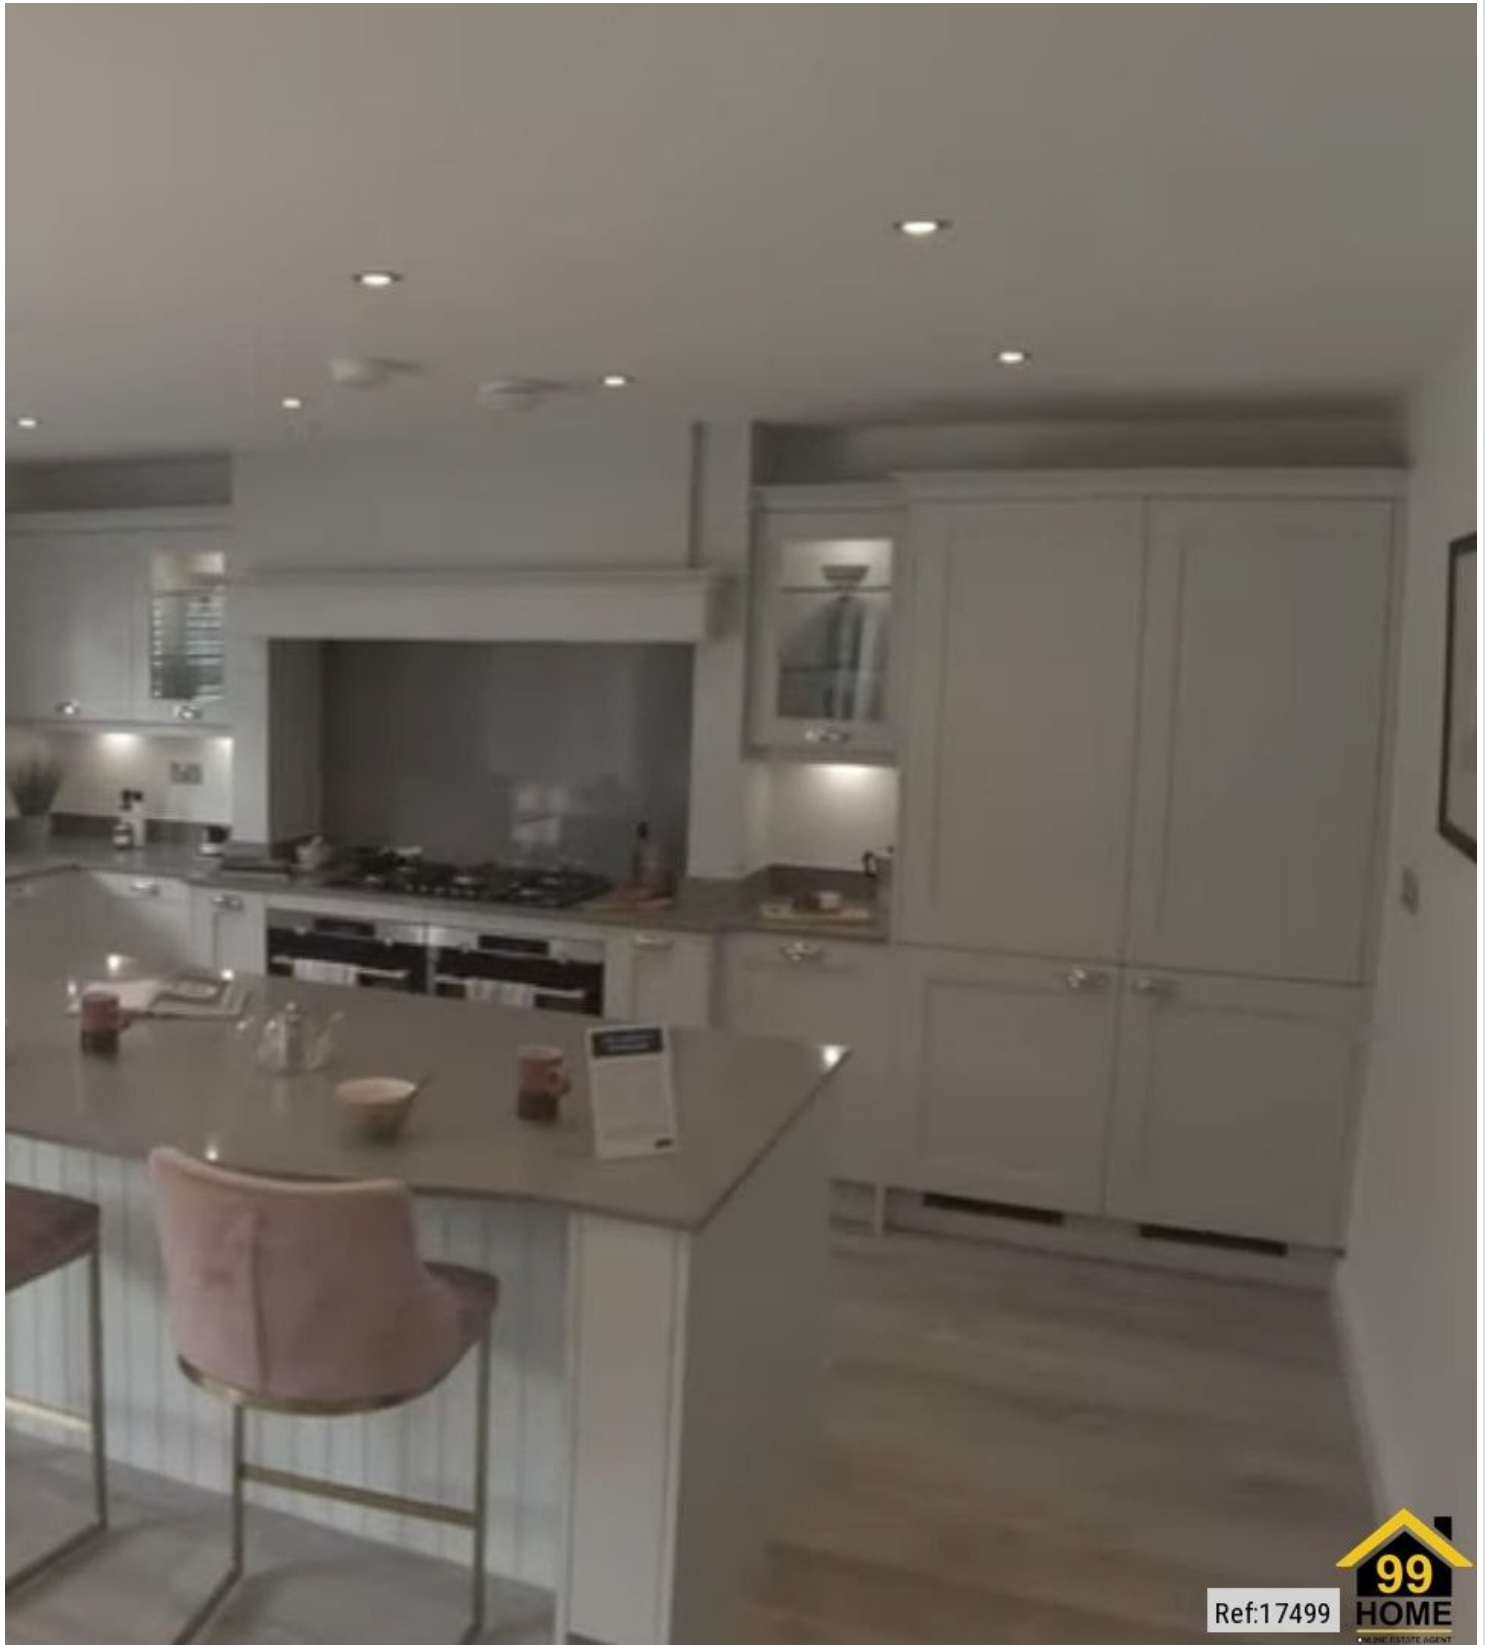

Ref:17499

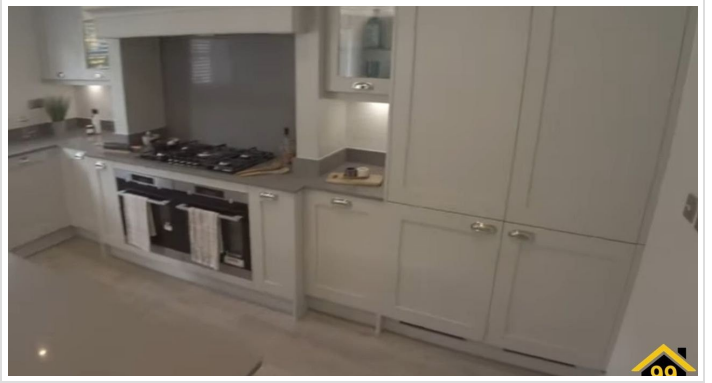

SHORT DESCRIPTION

Property Ref: 17499 This modern and cozy one-bedroom flat is ideally located in the heart of Holborn, offering a stylish and comfortable living space. Situated in a safe and well-connected area, the property provides easy access to local shops, restaurants and excellent transport links. Perfect for professionals or students looking for a welcoming home in one of Central London's most convenient locations. Property Type: Flat Full Renting price: £2250.00 Pricing Options: Fixed Price Council tax band: C EPC rating: C Measurement: 376.737 sq.ft. Parking: Allocated Heating Type: Central -----

1

Bed Room(s)

1

Bath Room(s)

1

Living Room(s)

FLOOR PLAN


Illustrations are for identification purposes only and are not to scale.
All measurements are a maximum and include wardrobes and bay windows where applicable.



TOTAL AREA: 35 SQM

EPC GRAPH

Illustrations are for identification purposes only and are not to scale.
All measurements are a maximum and include wardrobes and bay windows where applicable.

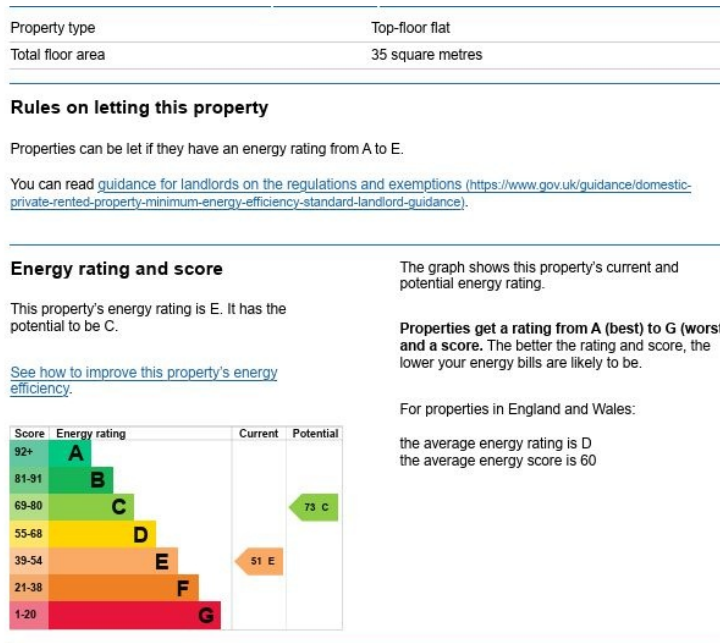

Disclaimer: The information displayed about this property comprises a property advertisement. 99home.co.uk (/) will not make no warranty for the accuracy or completeness of the advertisement or any linked or associated information, and 99home has no control over the content. This property advertisement does not constitute property particulars, the property may offer to tenants in same condition as they have seen on time of the viewing. The information is provided and maintained by 99home.co.uk (/)

